Southwest Washington Chapter of ICC

This construction detail is illustrative of the minimum standard of construction based upon the 2003 IRC / WAC 51-51

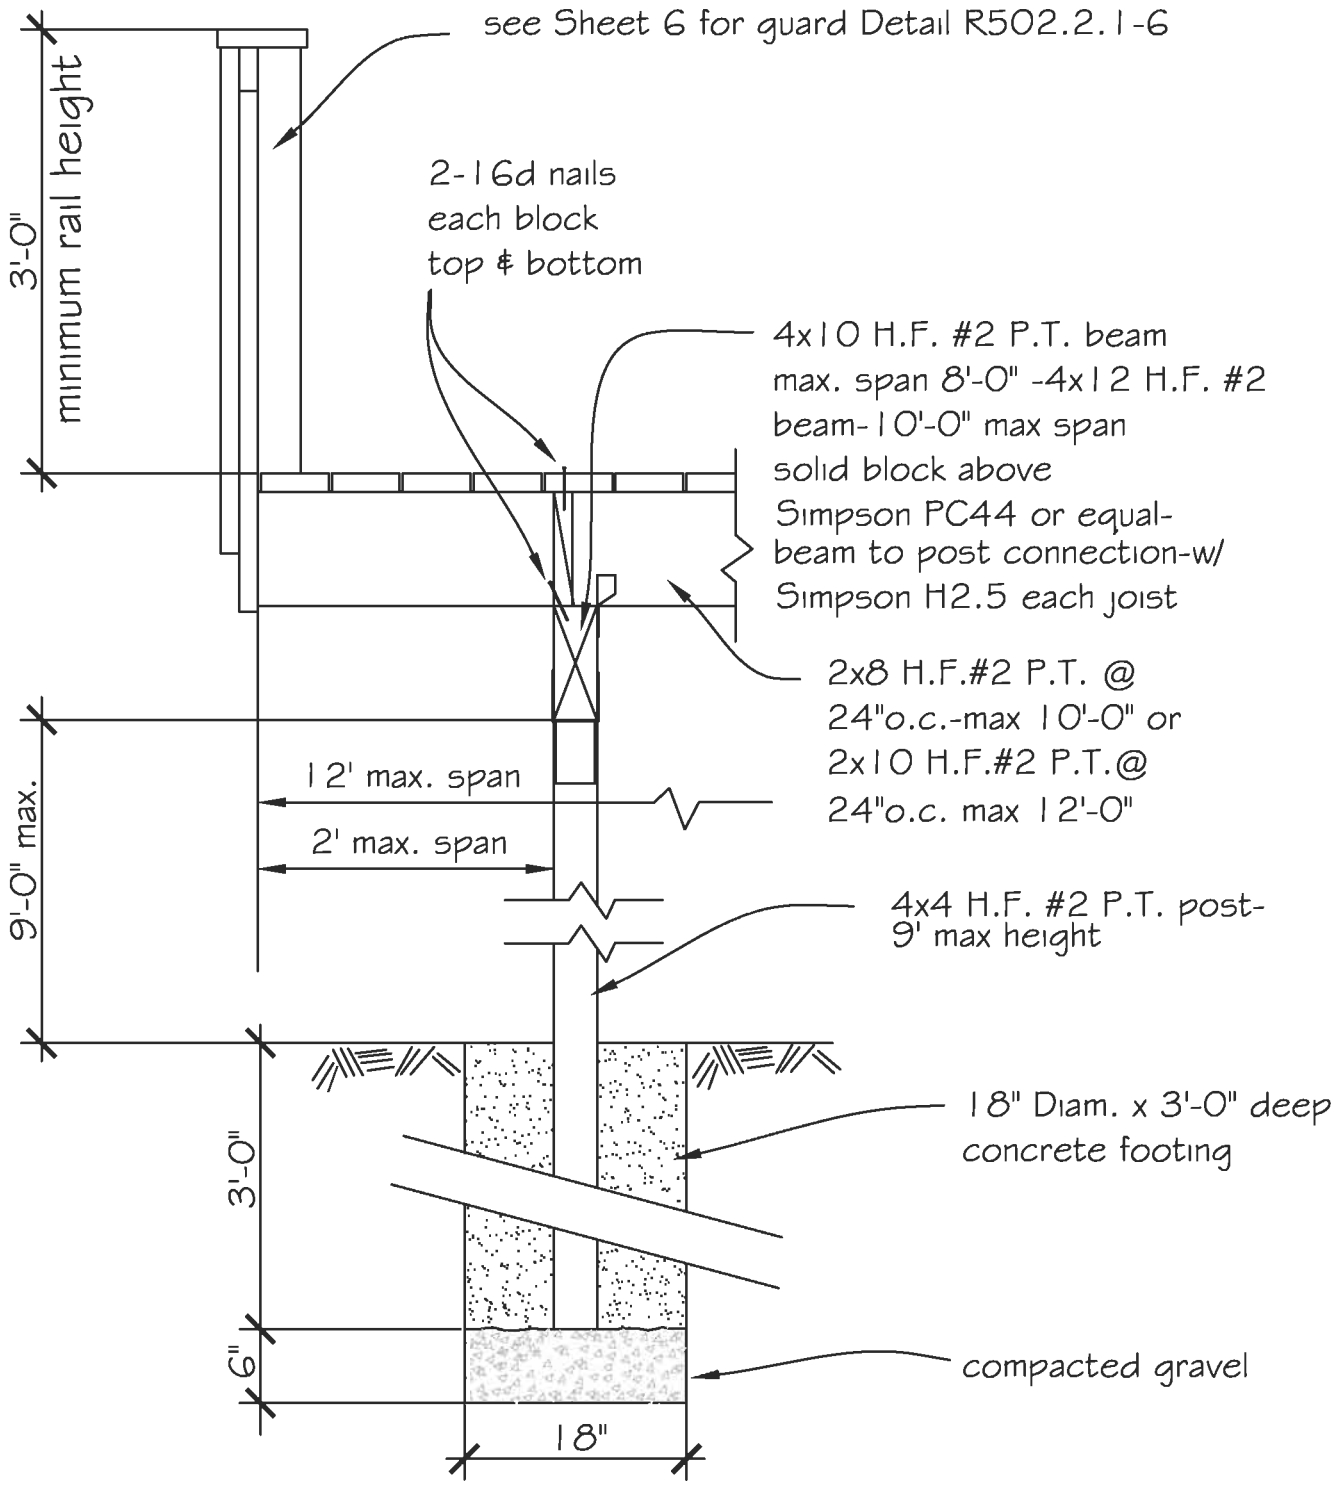

5 SECTION

scale- 3/4" = 1'-0"

Residential Decks DWG BY MLM Date 9-11-06 R502.2.1-5