Southwest Washington Chapter of ICC

This construction detail is illustrative of the minimum standard of construction based upon the 2018 IBC / WAC 51-50/ICC A117.1-2009

Visit our web site at: www.sww-icc.org

1. No identification required where the total number of parking spaces provided is four or less, per the 2018 IBC 1111.1 #1 exception.
2. Per the 2018 IBC 1106.5 Van Spaces. For every six or fraction of six accessible parking spaces, at least one shall be a van-accessible parking space

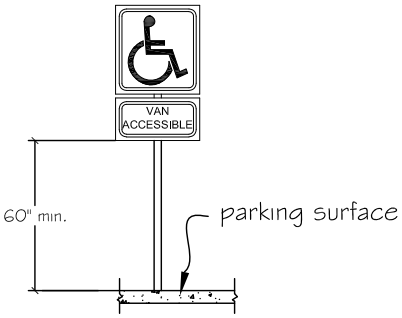

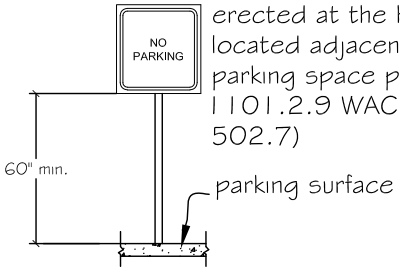

A Vertical "No Parking" sign shall be erected at the head of each access aisle located adjacent to an accessible parking space per the IBC/WAC 1101.2.9 WAC (ICC A117.1 Section 502.7)

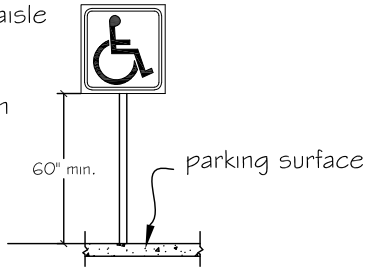

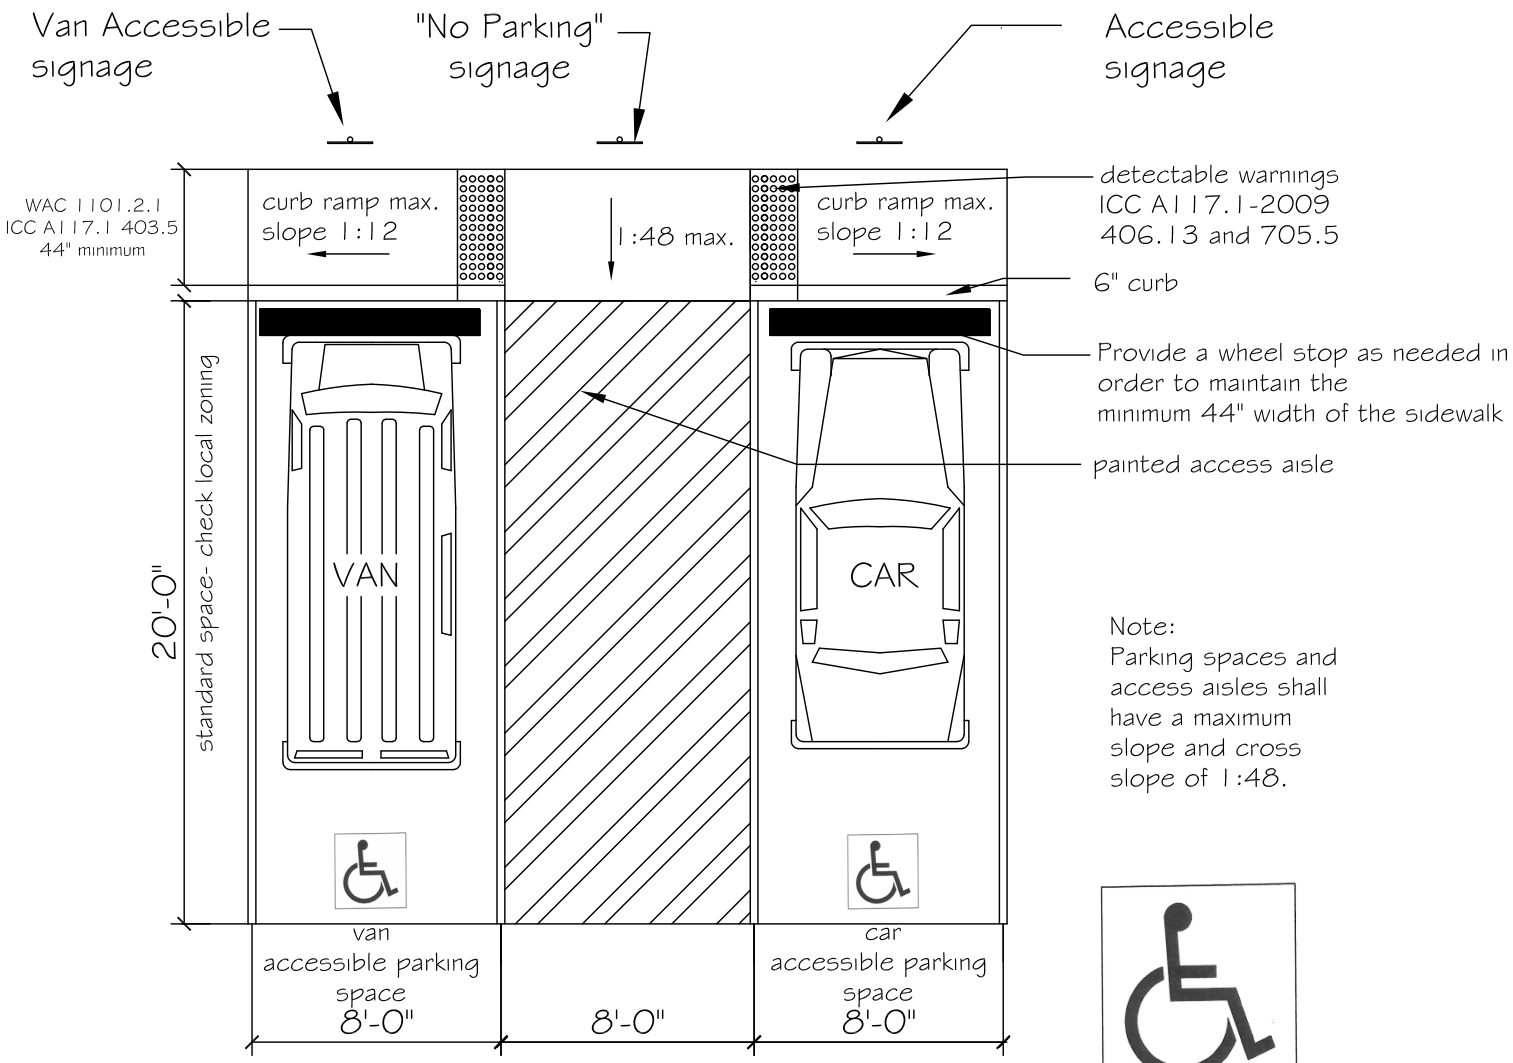

Note:
Parking spaces and access aisles shall have a maximum slope and cross slope of 1:48.

Access aisles serving van parking shall be 8'-0"
IBC/WAC 1101.2.8 (ICC A117.1 Section 502.4.2)
Access aisles serving cars only (no vans) are permitted to be 5'-0" in width.
Access aisle shall not overlap with the vehicular way.

- Pavement Marking
  Background: Blue Retroreflective
- Pavement Marking
  Stencil: White Retroreflective

ACCESSIBLE PARKING

Date 03-10-22

A117.1-2009/
Section 502